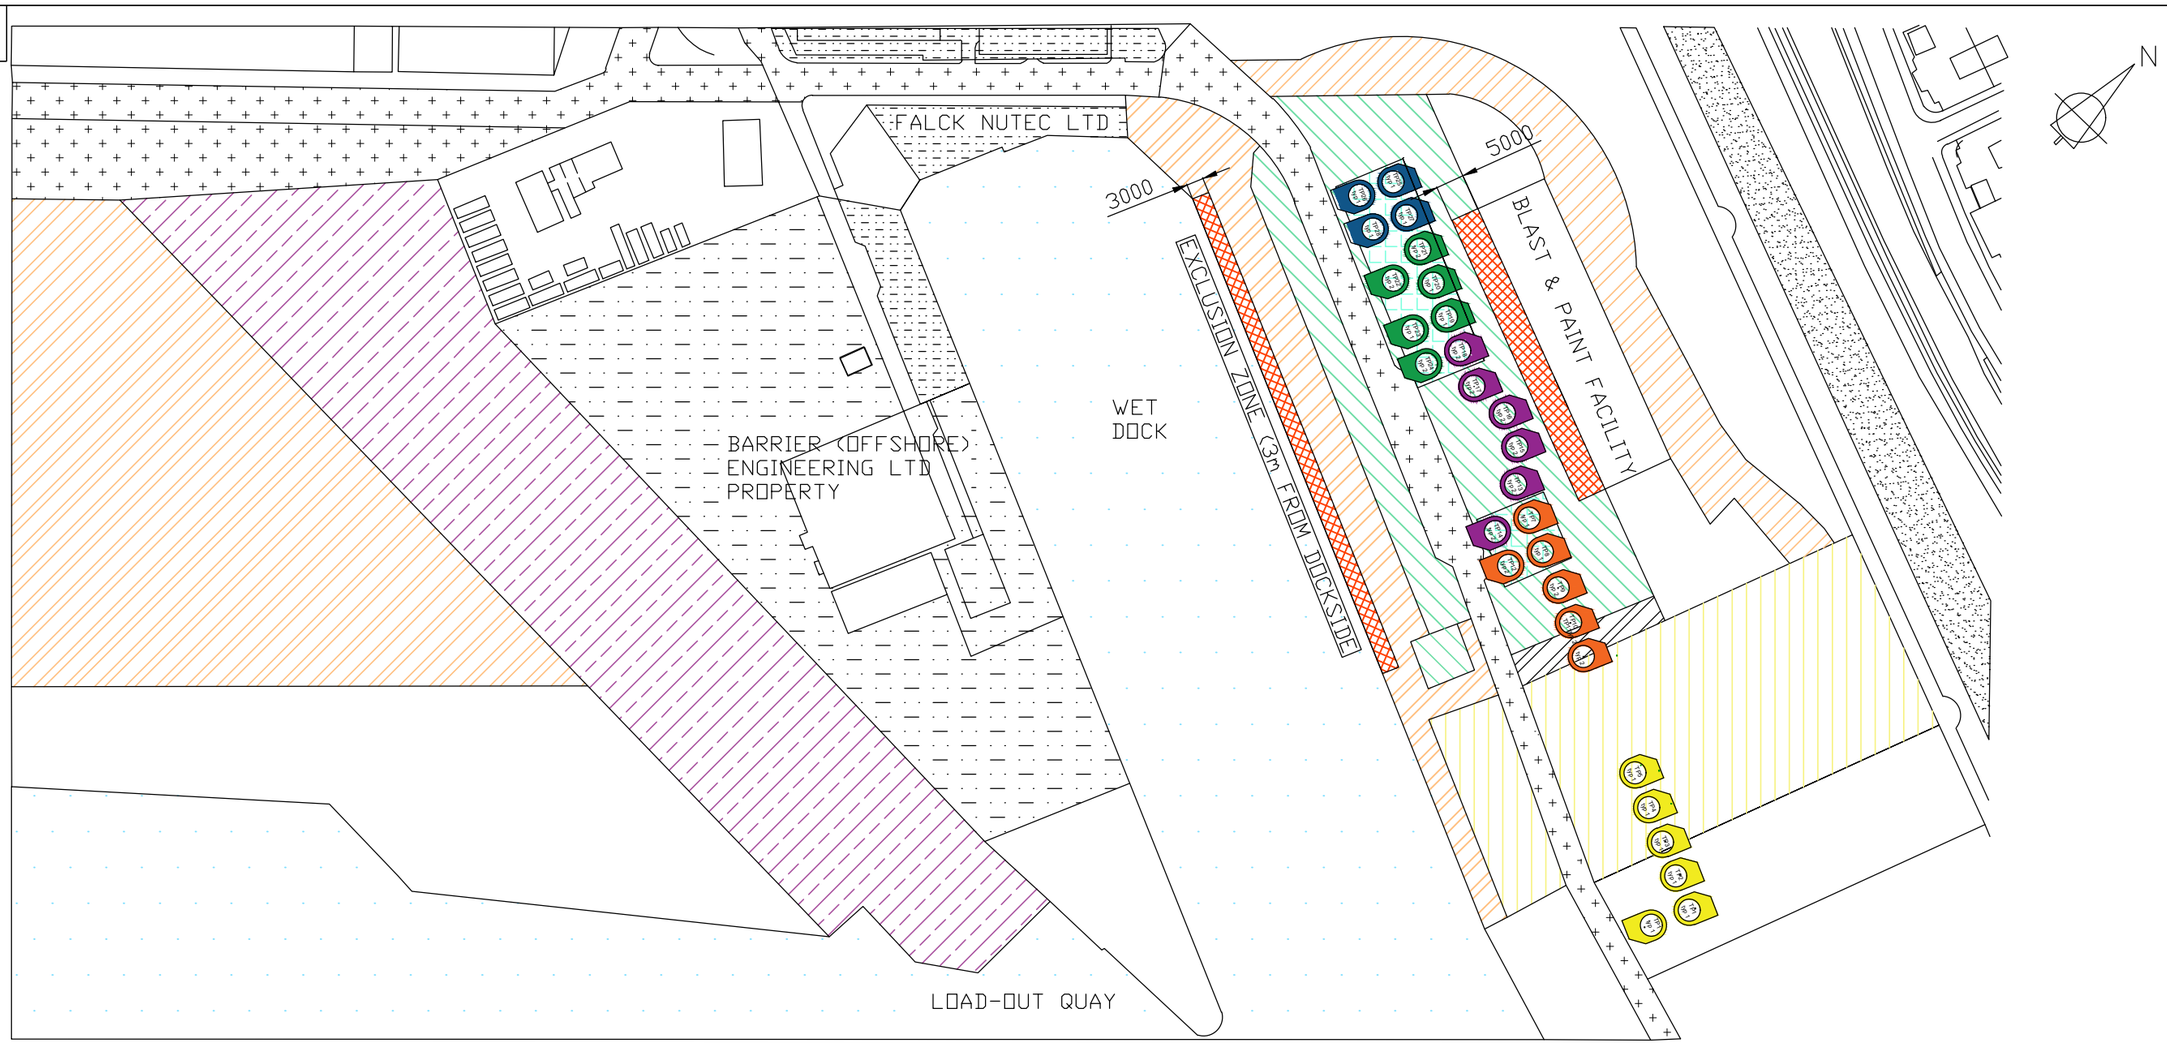

G.B.P 10te/m²

G.B.P 35te/m²

G.B.P 11.2te/m²

CONCRETE ROADS/ HARDSTANDING

G.B.P 20te/m²

FOUNDATIONS

PROTECTION ZONE FOR BUILDING AND SERVICE ROUTES

GROUND BEARING CAPACITIES SITE PLAN

HAVERTON HILL YARD
BILLINGHAM

NOTES

1) FIGURES QUOTED IN MILLIMETERES UNLESS SHOWN OTHERWISE
2) FIGURES QUOTED AS DEVIATION FROM THEORETICAL POSITION
3) ALL COORDINATES & LEVELS ARE IN METRES

REFERENCE POINT

WILTON

REV	DATE	DESCRIPTION
0	23/08/19	FORMERLY DRG No EEW OSB-GBP1

	NAME	DATE
SURVEYED		
DRAWN	M.COWARD	27/06/19
CHECKED	K.JUDSON	28/06/19

SITE : OSB

AREA : ON-SITE

JOB No.

CLIENT :

DRAWING No. WESL-OSB-010 REV 0